REVISIONS				
SYM	ZONE	DESCRIPTION	DATE	APPROVED

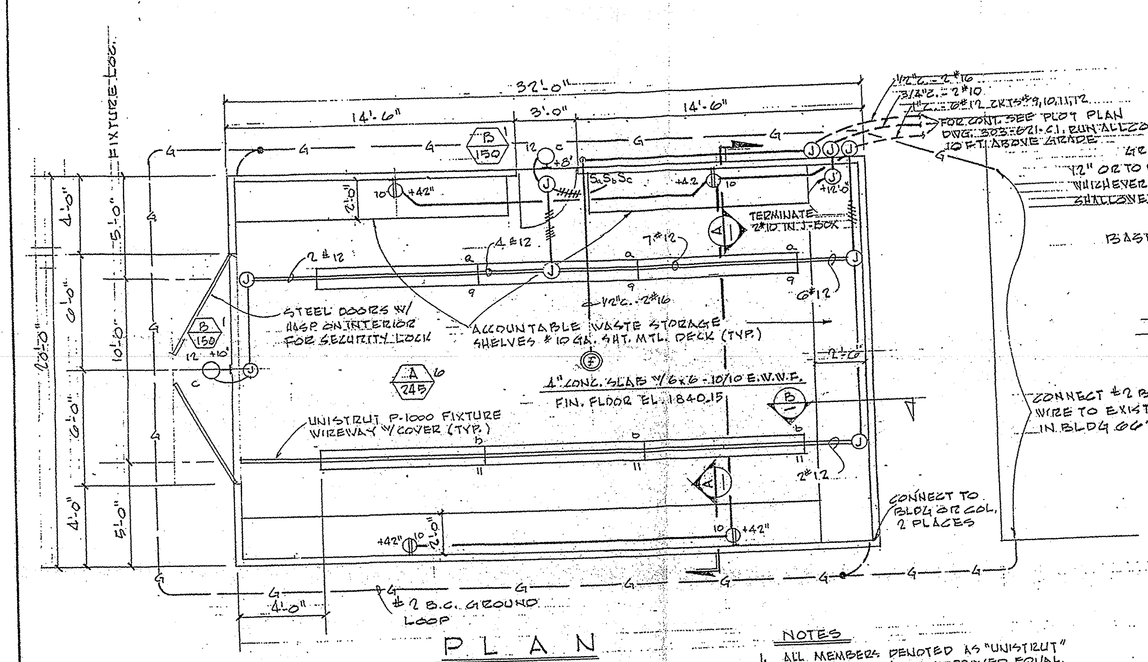

PLAN
1/4" = 1'-0"

NOTES
1. ALL MEMBERS DENOTED AS "UNISTRUT" SHALL BE SUCH OR APPROVED EQUAL.
2. SHELVES TO BE FIT AROUND INTERIOR FRAMING MEMBERS.

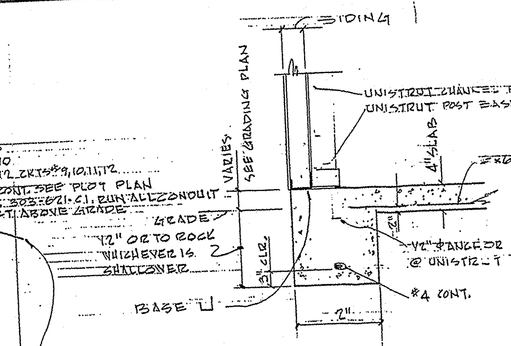

TYPICAL FOOTING (CONTINUOUS)
1" = 1'-0"

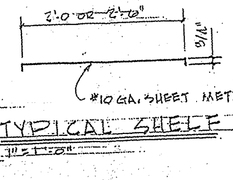

TYPICAL SHELF
1" = 1'-0"

NOTE
SHELVING SHALL BE CONT. BUT JOINTS TOGETHER. JOINTS SHALL OCCUR AT BRACKETS ONLY. SHELVING SHALL BE BOLTED TO BR. BRACKET W/ 9/16" ⌀ LTGH. M.H. BOLTS. SHELF SHALL BE CAPABLE OF WITH STANDING A 50 P.S.F. LIVE LOAD

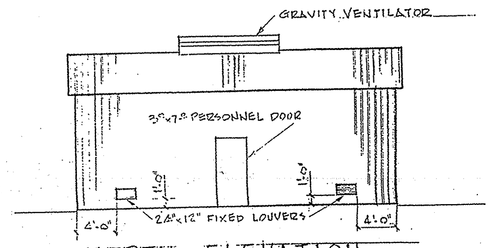

NORTH ELEVATION
1/8" = 1'-0"

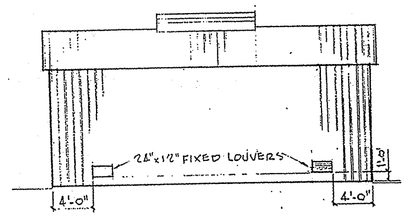

SOUTH ELEVATION
1/8" = 1'-0"

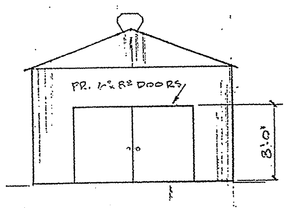

WEST ELEVATION
1/8" = 1'-0"

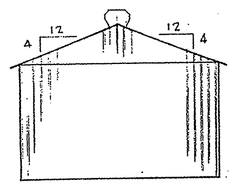

EAST ELEVATION
1/8" = 1'-0"

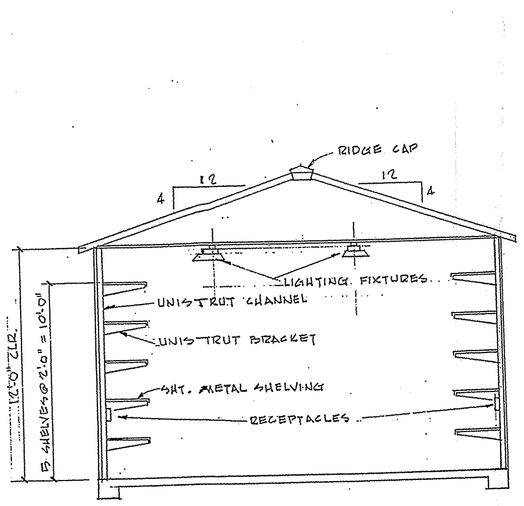

CROSS SECTION
1/4" = 1'-0"

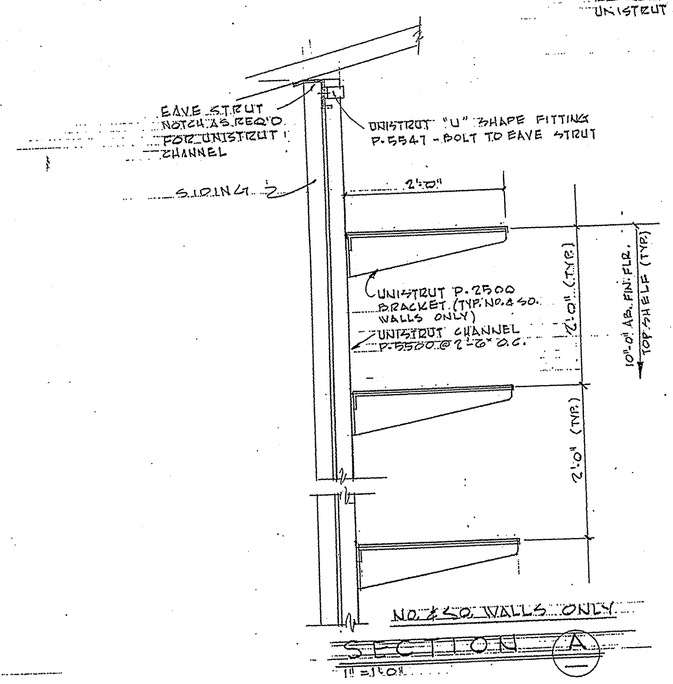

NO. & SO. WALLS ONLY
SECTION A
1" = 1'-0"

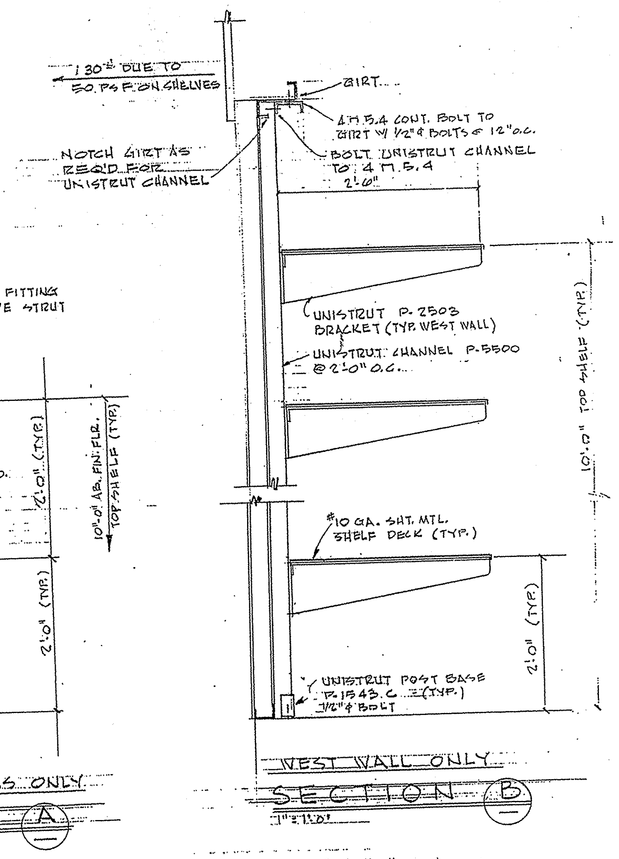

WEST WALL ONLY
SECTION B
1" = 1'-0"

SIDING AND ATTACHMENTS

JIR 763-7074
TWR 53010

~~NOTICE~~

THIS DRAWING INVOLVES CONFIDENTIAL PROPRIETARY DESIGN INFORMATION OF ATOMICS INTERNATIONAL, A DIVISION OF NORTH AMERICAN AVIATION, INC. AND ALL RIGHTS ARE EXPRESSLY RESERVED. IT IS SUBMITTED UNDER A TRUST RELATIONSHIP FOR A SPECIFIED PURPOSE. IT IS AGREED THAT IT WILL NOT BE USED FOR ANY OTHER PURPOSE NOR ITS CONTENTS REVEALED TO ANYONE EXCEPT FOR THAT PURPOSE, NOR COPIED IN WHOLE OR IN PART, NOR ITS DESIGN FEATURES USED IN OTHER PROJECTS. IT WILL BE RETURNED TO ATOMICS INTERNATIONAL WHEN NO LONGER REQUIRED OR UPON REQUEST.

ATOMICS INTERNATIONAL
A DIVISION OF NORTH AMERICAN AVIATION, INC.
8900 DESOTO AVENUE, CANOGA PARK, CALIF.

ACCOUNTABLE WASTE STORAGE BUILDING 621
SANTA SUSANA
PLAN, ELEVATIONS AND DETAILS

DRAWN	T. J. R.	9/18/63	DWG. SIZE D	303-621-A1
CHECKED	RD RJ	11/18/63		
ENGINEER	K. L.	11/18/63	SCALE NOTED	SHEET NO. 2 OF 2
APPROVED	[illegible]	11/18/63		

FORM N94-R-2 REV. 12-61

DIETERICH-POST CLEARPRINT 1020-8