REVISIONS			
SYM	DESCRIPTION	DATE	APPROVED

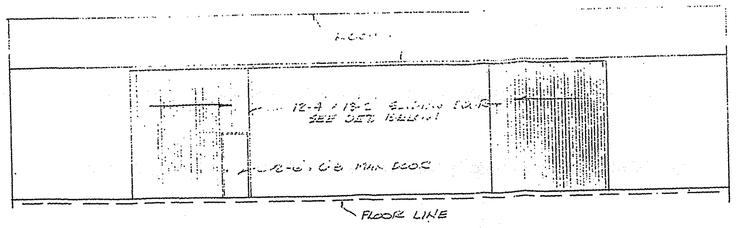

SOUTH ELEVATION SCALE 1/8"=1'-0"

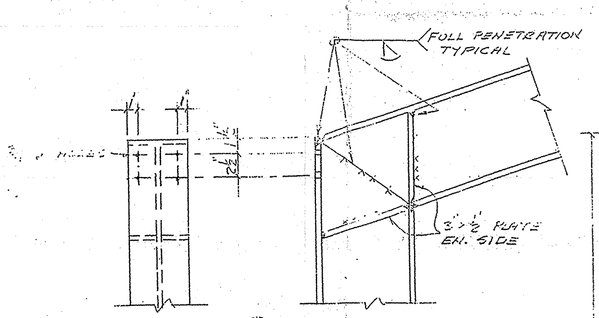

J 5-2 SCALE 1 1/2"=1'-0"

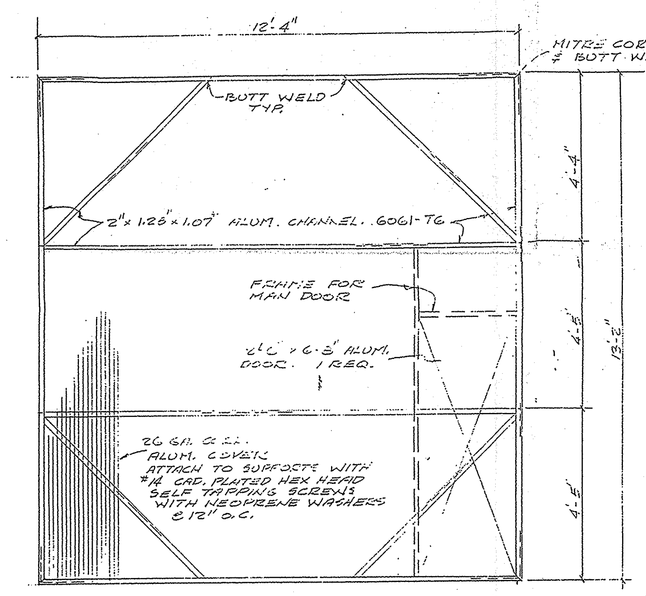

SLIDING DOOR - 2 REQ.

PROVIDE RICHARD-WILCOX HARDWARE
2 SETS #1027 1/2

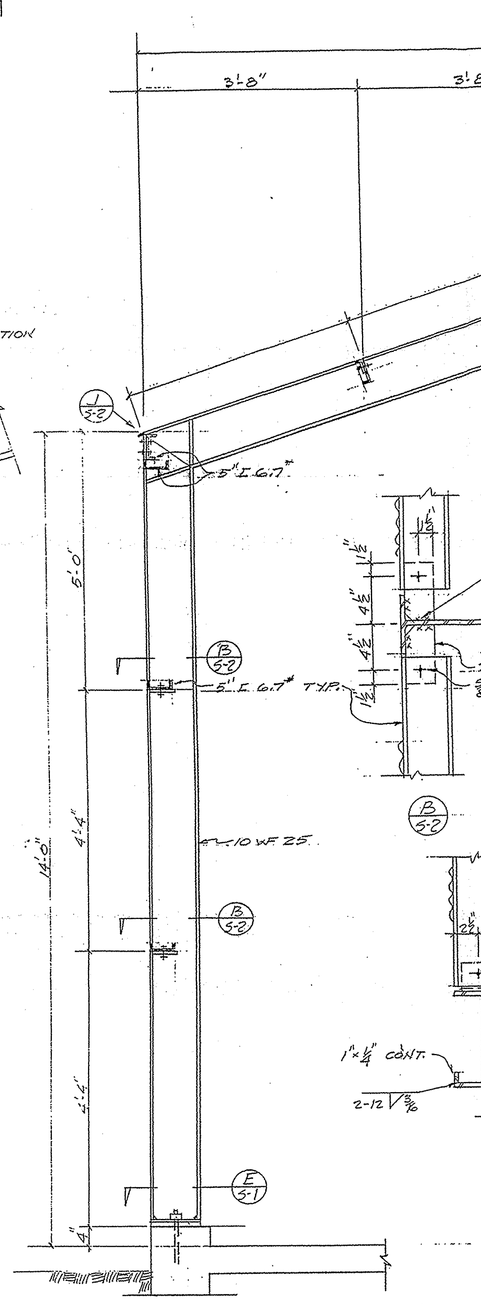

H 5-2 SCALE 3/4"=1'-0"

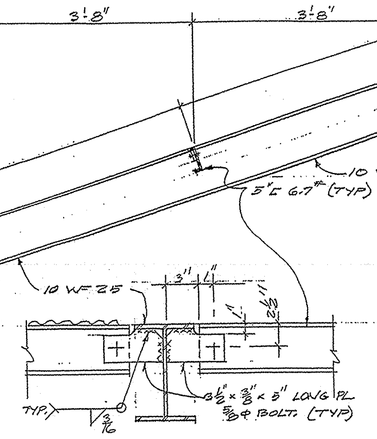

B 5-2

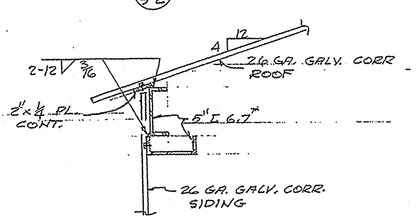

A 5-2 C 5-2

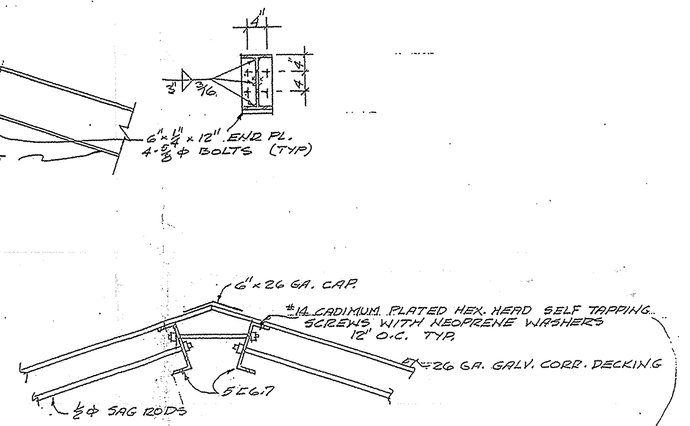

K 5-2 SCALE 1 1/2"=1'-0"

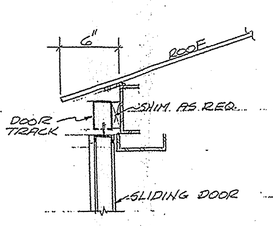

D 5-2 SCALE 1 1/2"=1'-0"

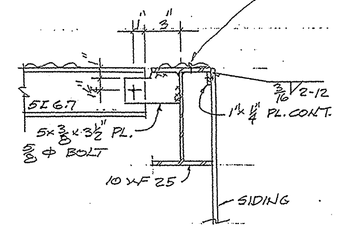

E 5-2

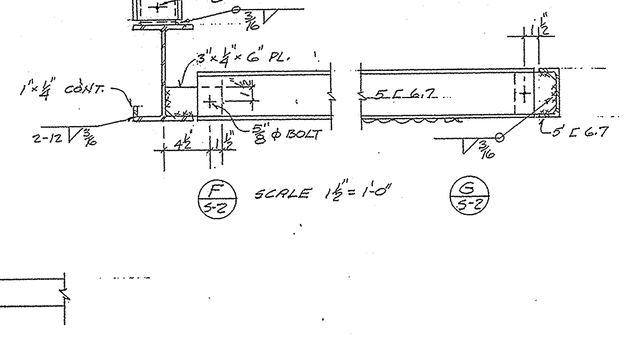

F 5-2 SCALE 1 1/2"=1'-0" G 5-2

PCWR# 63692

ATOMICS INTERNATIONAL
A DIVISION OF NORTH AMERICAN AVIATION, INC.
8900 DESOTO AVENUE, CANOGA PARK, CALIF.

CONTAMINATED EQUIP. STORAGE BLDG. 075

DRAWN	J. FRANCIS	5-71	DWG. D	303-075-S2
CHECKED			SIZE	
ENGINEER	J. FRANCIS	5-71	SCALE	
APPROVED			SHEET NO. OF	

J. H. FRANCIS
STRUCT. ENGR.
1285
367-8065

FORM NH-R-7 NEW 7-62

DIETERICH-POST CLEARPRINT 1020-8